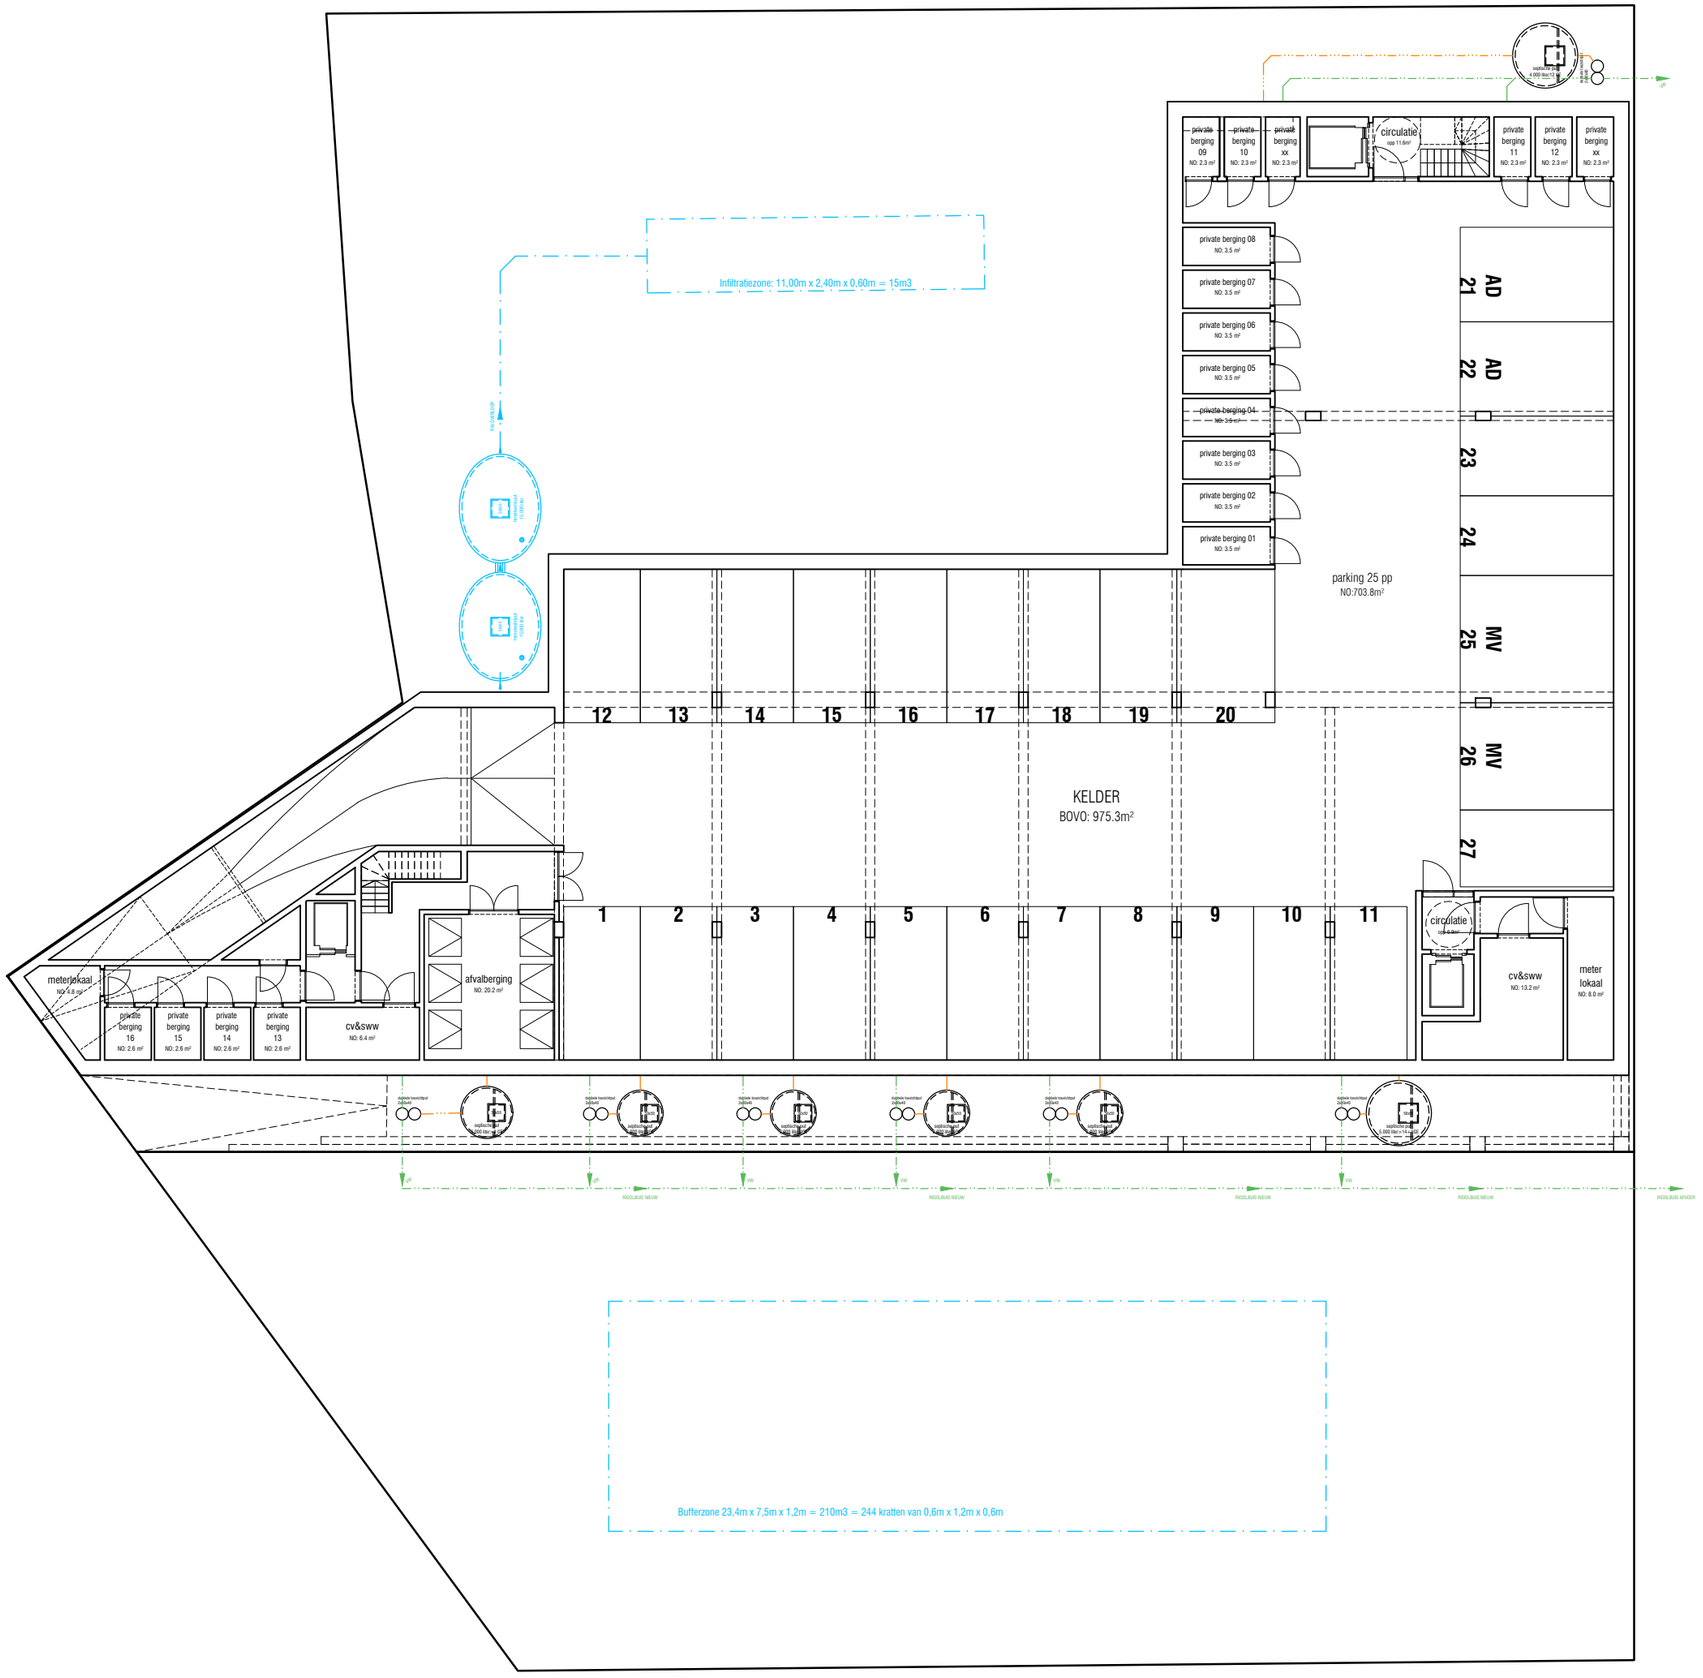

Infiltratiezone: 11,00m x 2,40m x 0,60m = 15m3
private berging 09
private berging 10
private berging xx
circulatie
private berging 11
private berging 12
private berging xx
private berging 08
private berging 07
private berging 06
private berging 05
private berging 04
private berging 03
private berging 02
private berging 01
AD 21
AD 22
23
24
MV 25
MV 26
27
parking 25 pp
NO:703.8m²
12
13
14
15
16
17
18
19
20
KELDER
BOVO: 975.3m²
1
2
3
4
5
6
7
8
9
10
11
circulatie
cv&sww
meter lokaal
afvalberging
meterlokaal
private berging 16
private berging 15
private berging 14
private berging 13
cv&sww
Bufferzone 23,4m x 7,5m x 1,2m = 210m3 = 244 kratten van 0,6m x 1,2m x 0,6m